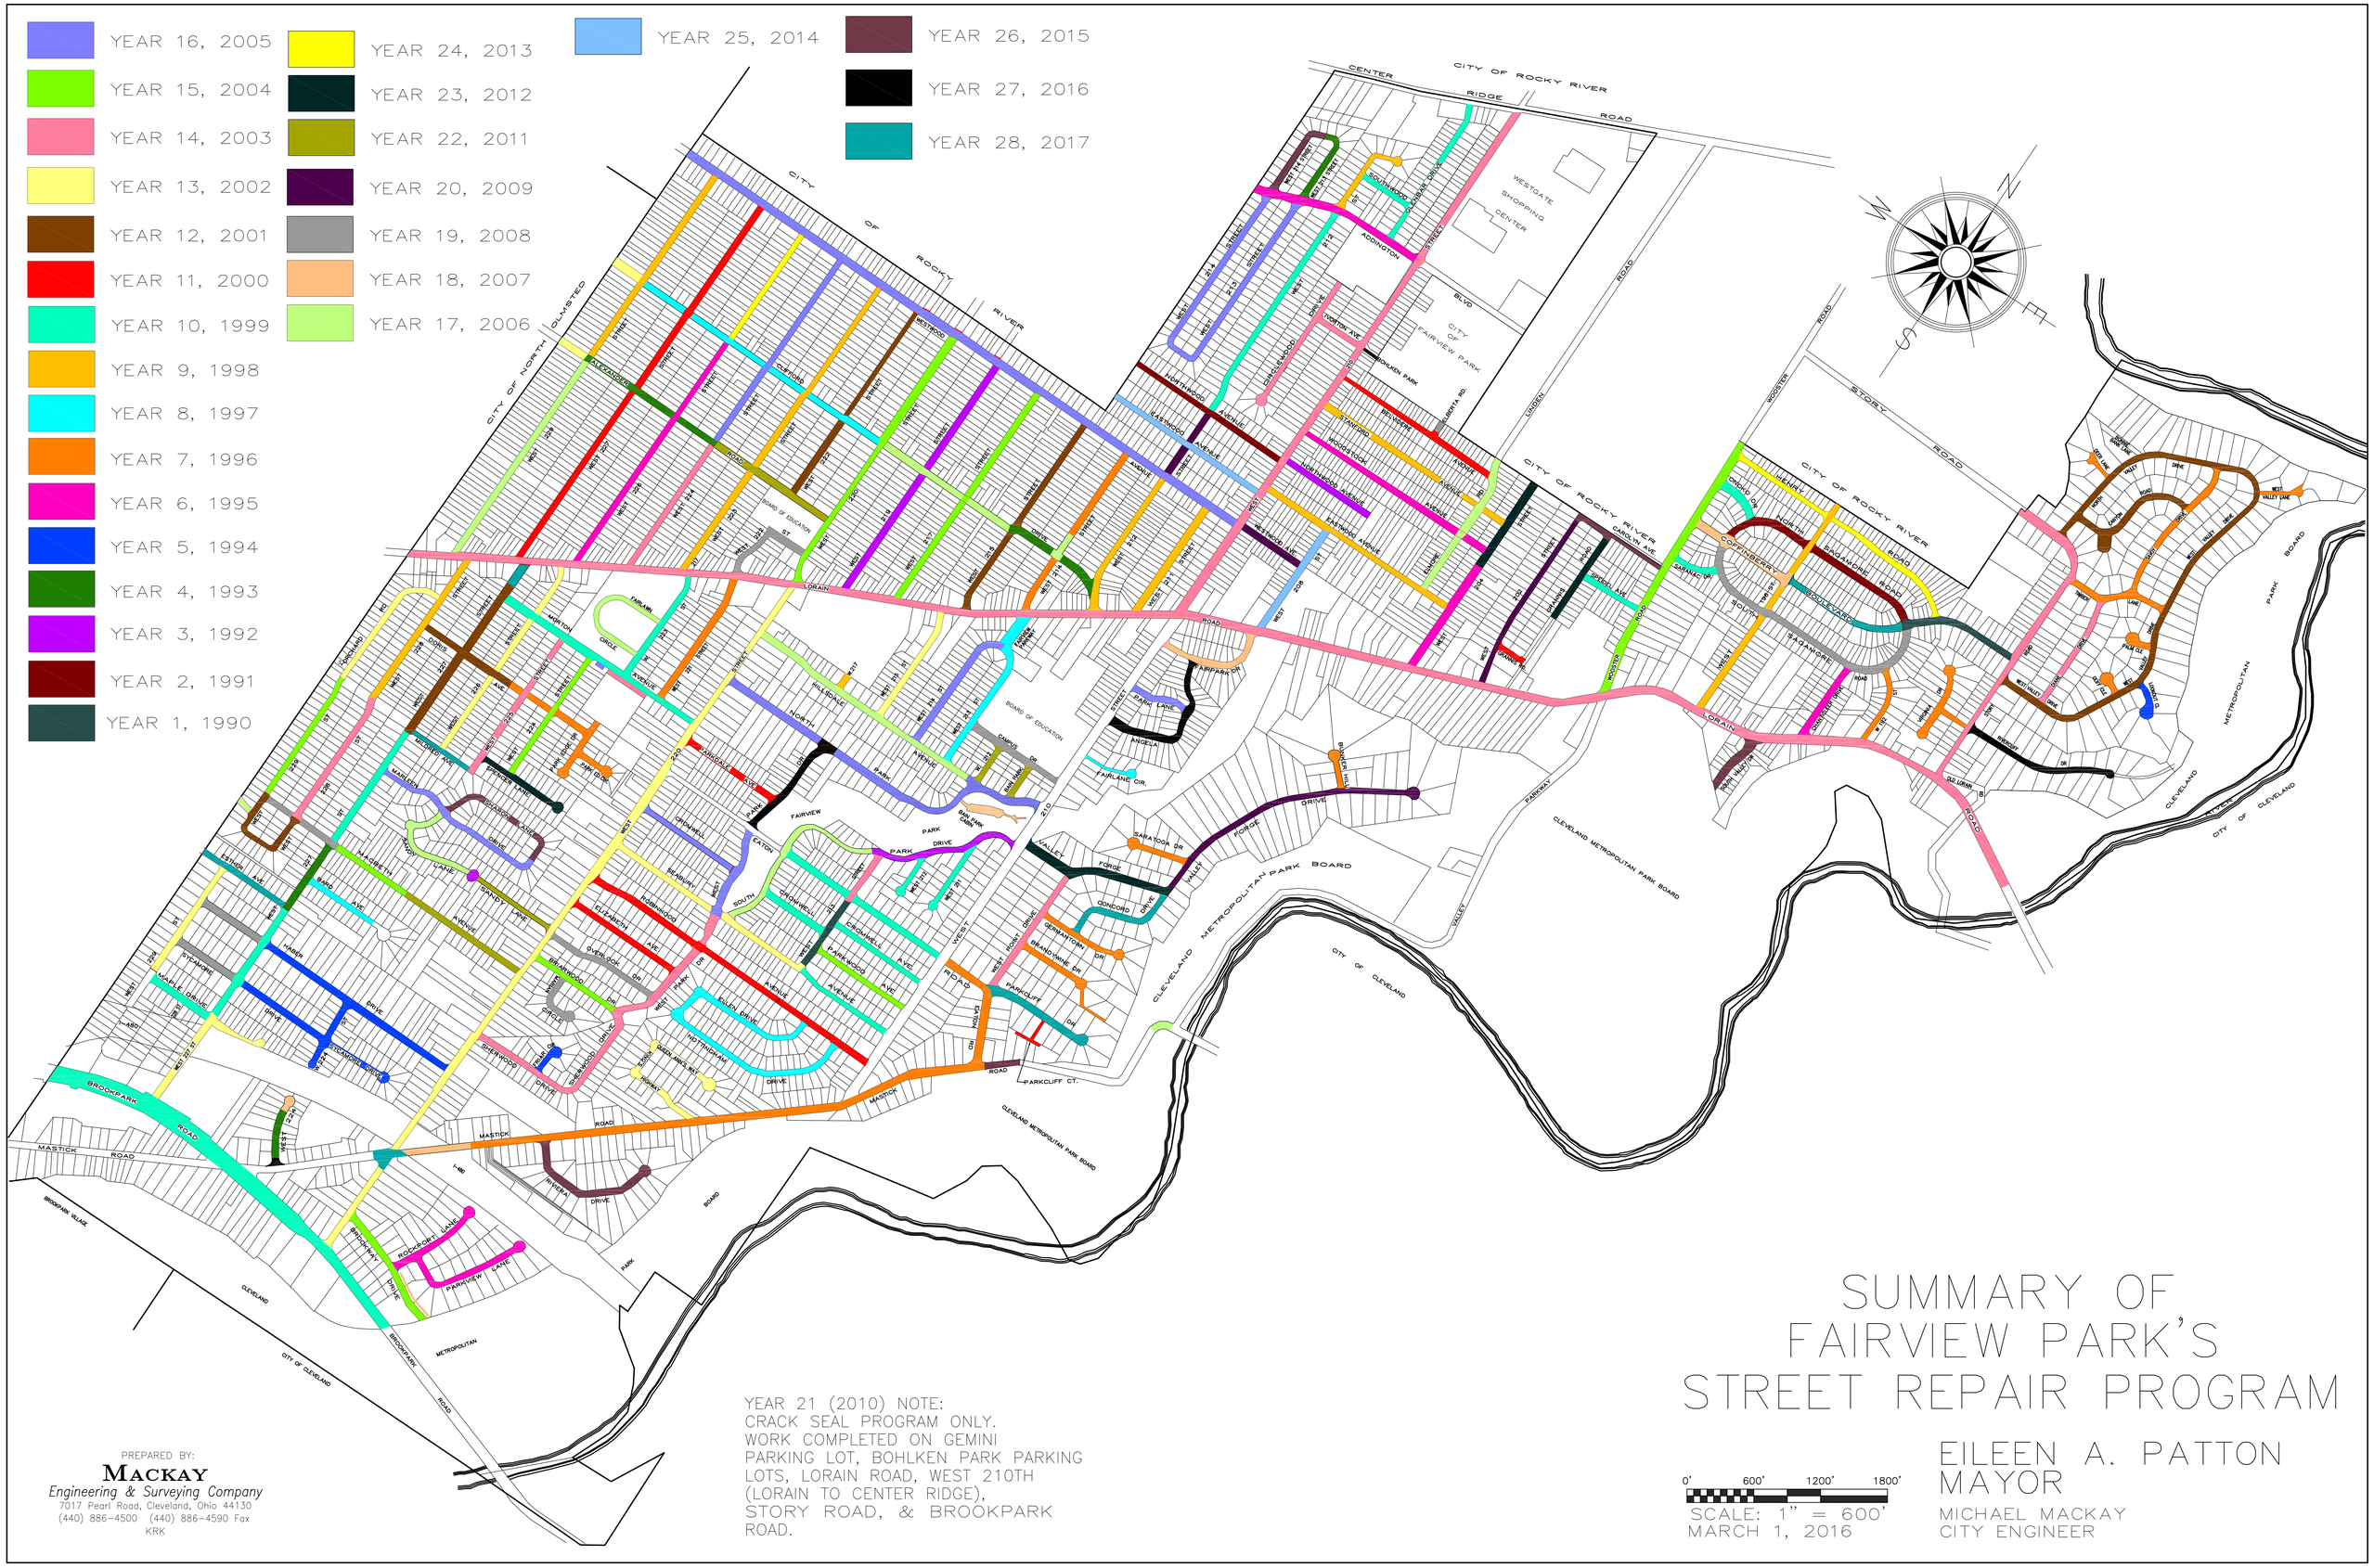

YEAR 21 (2010) NOTE:
CRACK SEAL PROGRAM ONLY.
WORK COMPLETED ON GEMINI PARKING LOT, BOHLKEN PARK PARKING LOTS, LORAIN ROAD, WEST 210TH (LORAIN TO CENTER RIDGE), STORY ROAD, & BROOKPARK ROAD.

SUMMARY OF FAIRVIEW PARK'S STREET REPAIR PROGRAM

0' 600' 1200' 1800'

SCALE: 1" = 600'
MARCH 1, 2016

EILEEN A. PATTON
MAYOR

MICHAEL MACKAY
CITY ENGINEER

PREPARED BY:
MACKAY
Engineering & Surveying Company
7017 Pearl Road, Cleveland, Ohio 44130
(440) 886-4500 (440) 886-4590 Fax
KRK